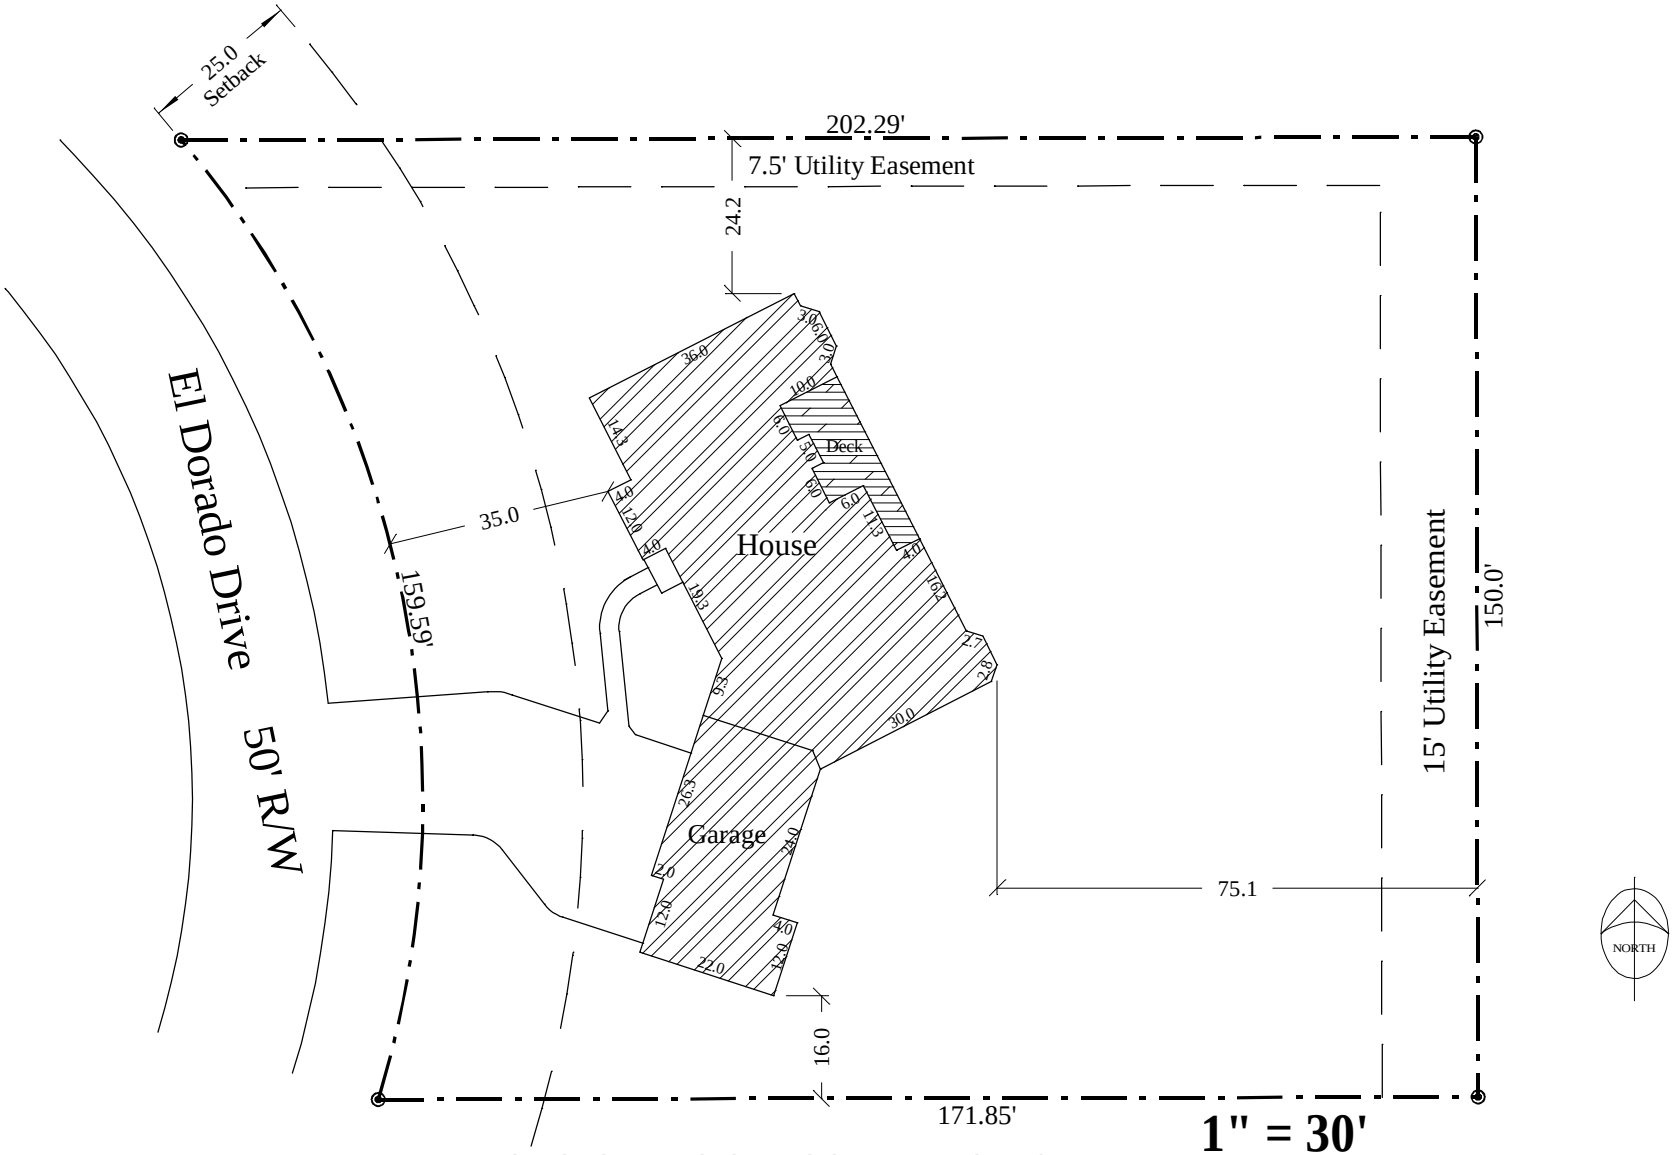

1" = 30'

To have this plot print at the shown scale, be sure to use no bigger than .5" margins

Miller Buildings
Lot 42 - Orchard Ridge
1" = 30'